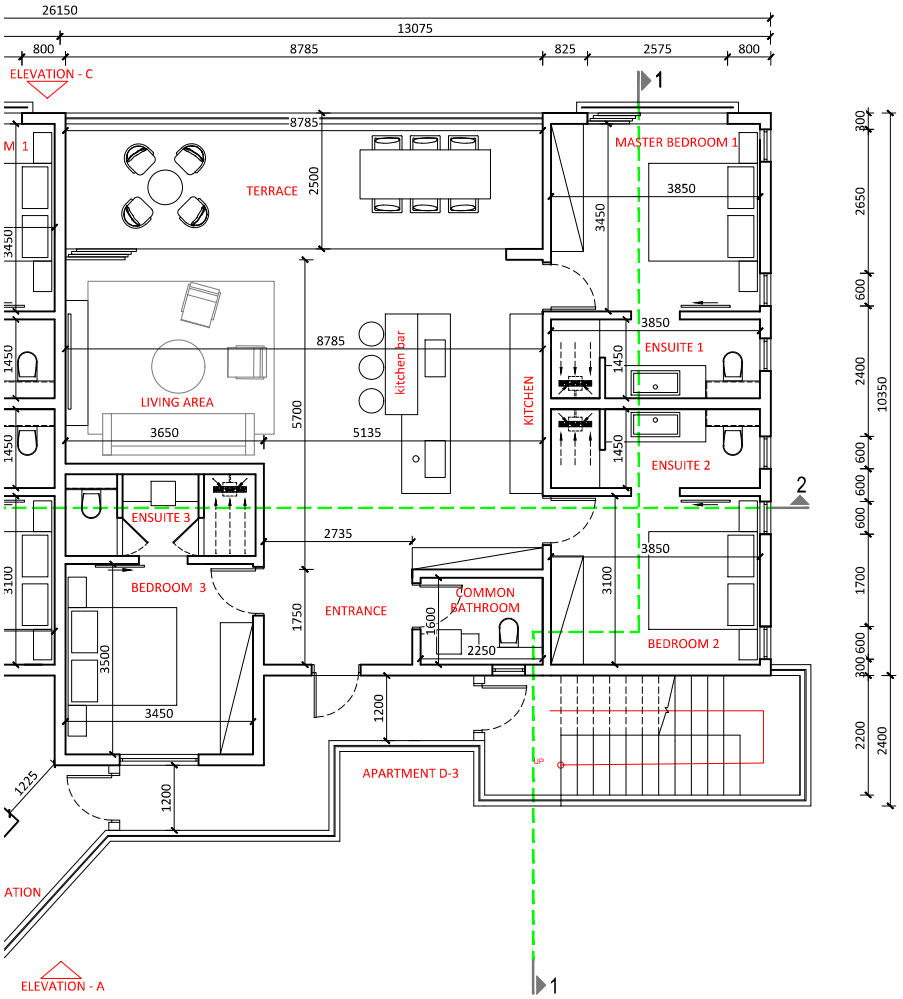

APARTMENT D-3 Areas in m²		
1	Entrance & circulation	5.6
2	Kitchen	21.3
3	Living	24.8
4	Master bedroom 1	15.6
4	Ensuite 1	6.7
5	Bedroom 2	13.6
6	Ensuite 3	7.0
7	Bedroom 3	14.1
8	Ensuite 3	6.1
9	Common Bathroom	4.7
10	Terrace & Dining	22.2
Total Including walls		141.7

FIRST FLOOR PLAN
SCALE 1:100

ONE ARCH LTD
by DJIBRAAN HOSSEN
BDes (Arch), M (Arch) THE UNIVERSITY OF SYDNEY
REGISTERED ARCHITECT NUMBER 196
tel: +230 257 8987
e-mail: djhossen@gmail.com
website: www.djibraanhossen.com

All dimensions and levels are to be checked on site prior to the commencement of work. Figured dimensions are to be taken in preference to scaling. Discrepancies are to be reported to the designer for clarification prior to commencement. All drawings are to be read in conjunctions with the specification and consultant documents.
10mm interval scale bar for archiving

north

No.	revision	date
R1	INTERNAL LAYOUT CHANGED	23.06.20

amendments

client: **SOCIÉTÉ ALLEGRIA**

project details: DEVELOPMENT OF LUXURY APARTMENTS AND VILLAS

AVR	1:100 @ A3	BLOCK D - FIRST FLOOR PLAN - UNIT D3	
drawn by	scale	drawing title	
checked by	job no.	1826_331	R1
		drawing no.	issue
approved by	11.03.20	CRP	
	date	status	