AREA SCHEDULE

G.C.A - GROSS COVERED AREA

LEVEL: **GROUND FLOOR**

	ZONES | ITEM:	AREA (m²)
01	MAIN BUILDING BLOCK AT G.FLOOR	54.00 m²
02	TERRACE	6.60 m²
	TOTAL GROSS COVERED AREA AT GROUND FLOOR LEVEL	**60.0 m²**

AREA SCHEDULE (N.I.A - NET INTERNAL AREA)

LEVEL: **GROUND FLOOR**

	ZONES | ITEM:	AREA (m²)
01	LIVING ROOM	16.5 m²
02	DINING	11.5 m²
03	STAIRCASE	4.40 m²
04	KITCHEN	10.4 m²
05	W.C/BATH	3.90 m²
06	TERRACCE	6.60 m²
07		
08		
09		
10		
11		
12		
12		
	TOTAL Net Internal Area:	**53.3 m²**

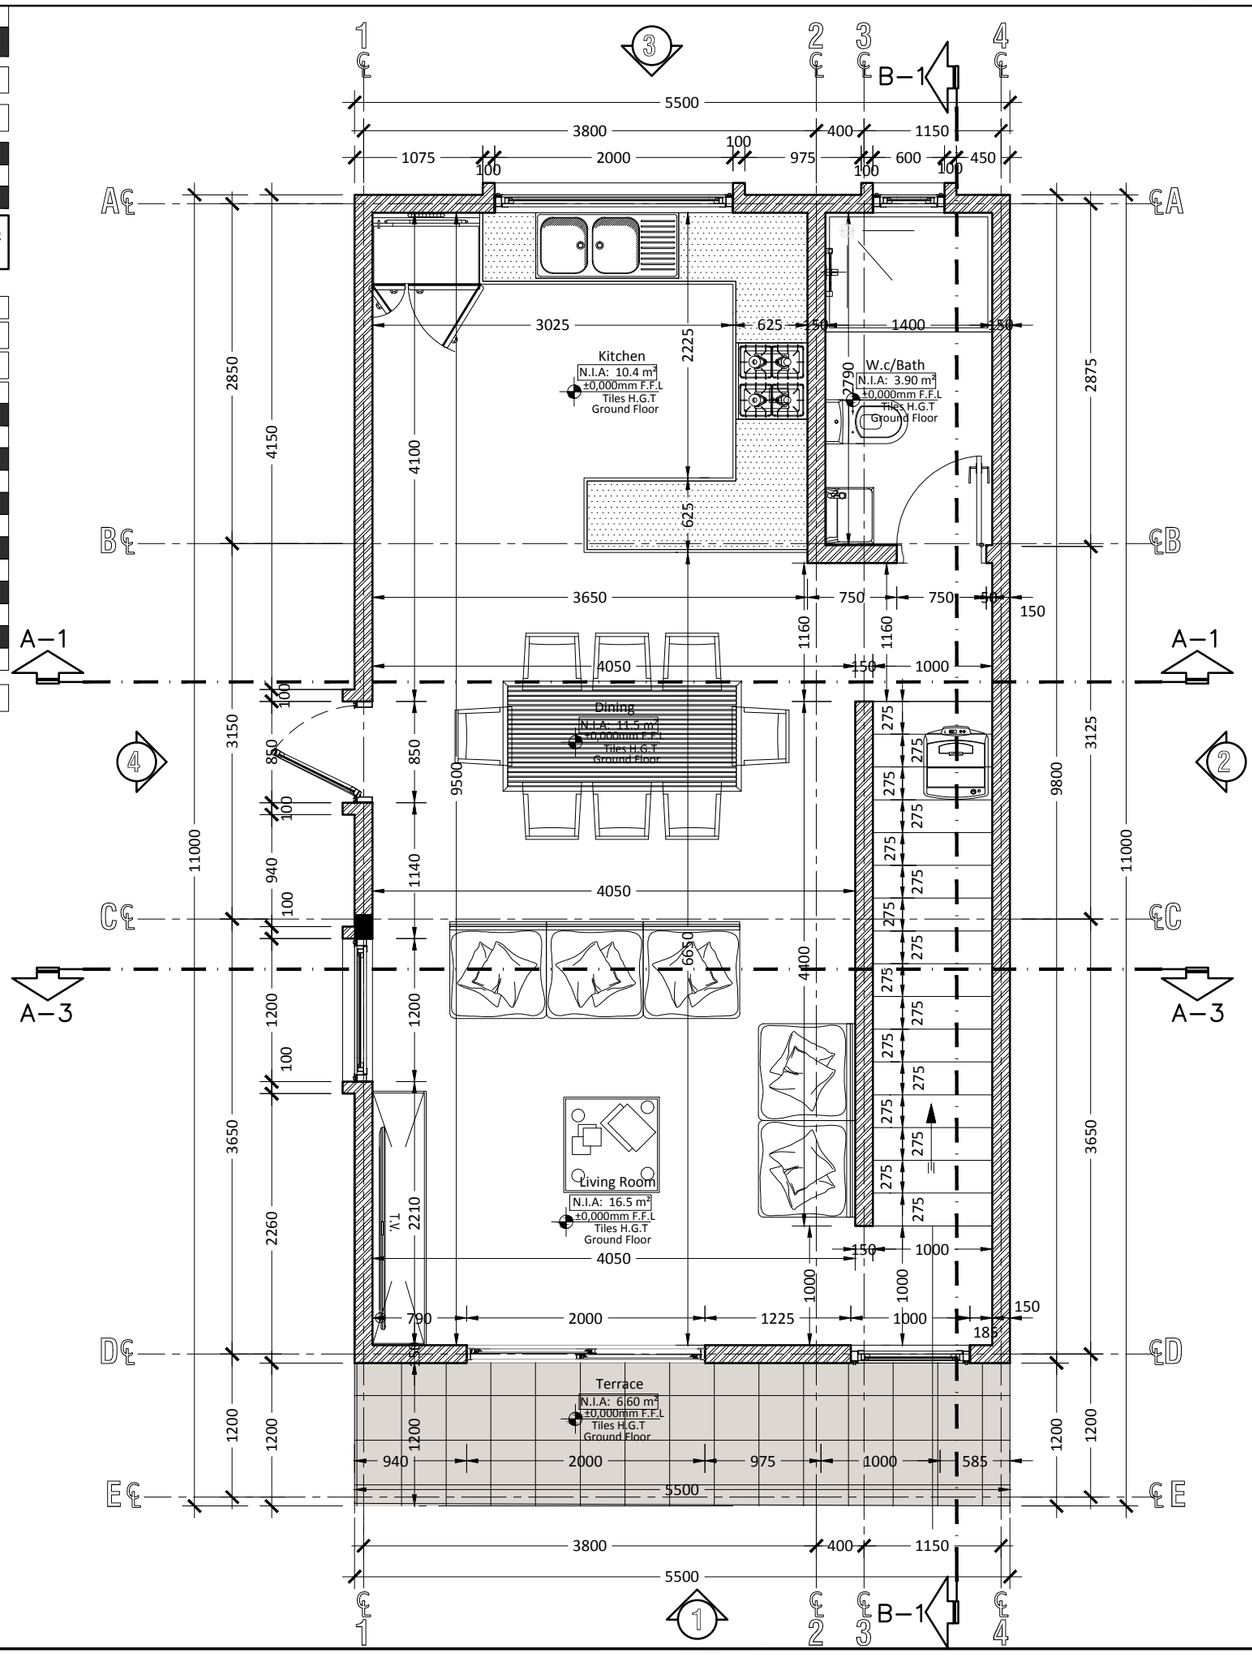

DISCLAIMER

REVISIONS		DATE
REV	DESCRIPTION	

PROJECT
Proposed Residence
Val De Loire(17 Residential Unit) At Highland .

APPLICANT
Peter Both Investment Co.Ltd

DRAWING TITLE
Ground Floor Layout

DATE	SCALE	DRAWN BY
July 2022	1:75	JENS
PROJECT NO.	**DRAWING NO**	**REVISION NO**
Dec -JO-01	J -12	REV-0

Lagence 3D Architect
ARCHITECTURAL DESIGN
STRUCTURAL DESIGN
INTERIOR DESIGN
3D CONCEPT
Adress :Rue Lees,Curepipe
Tel : 5716-6258 -59040541